


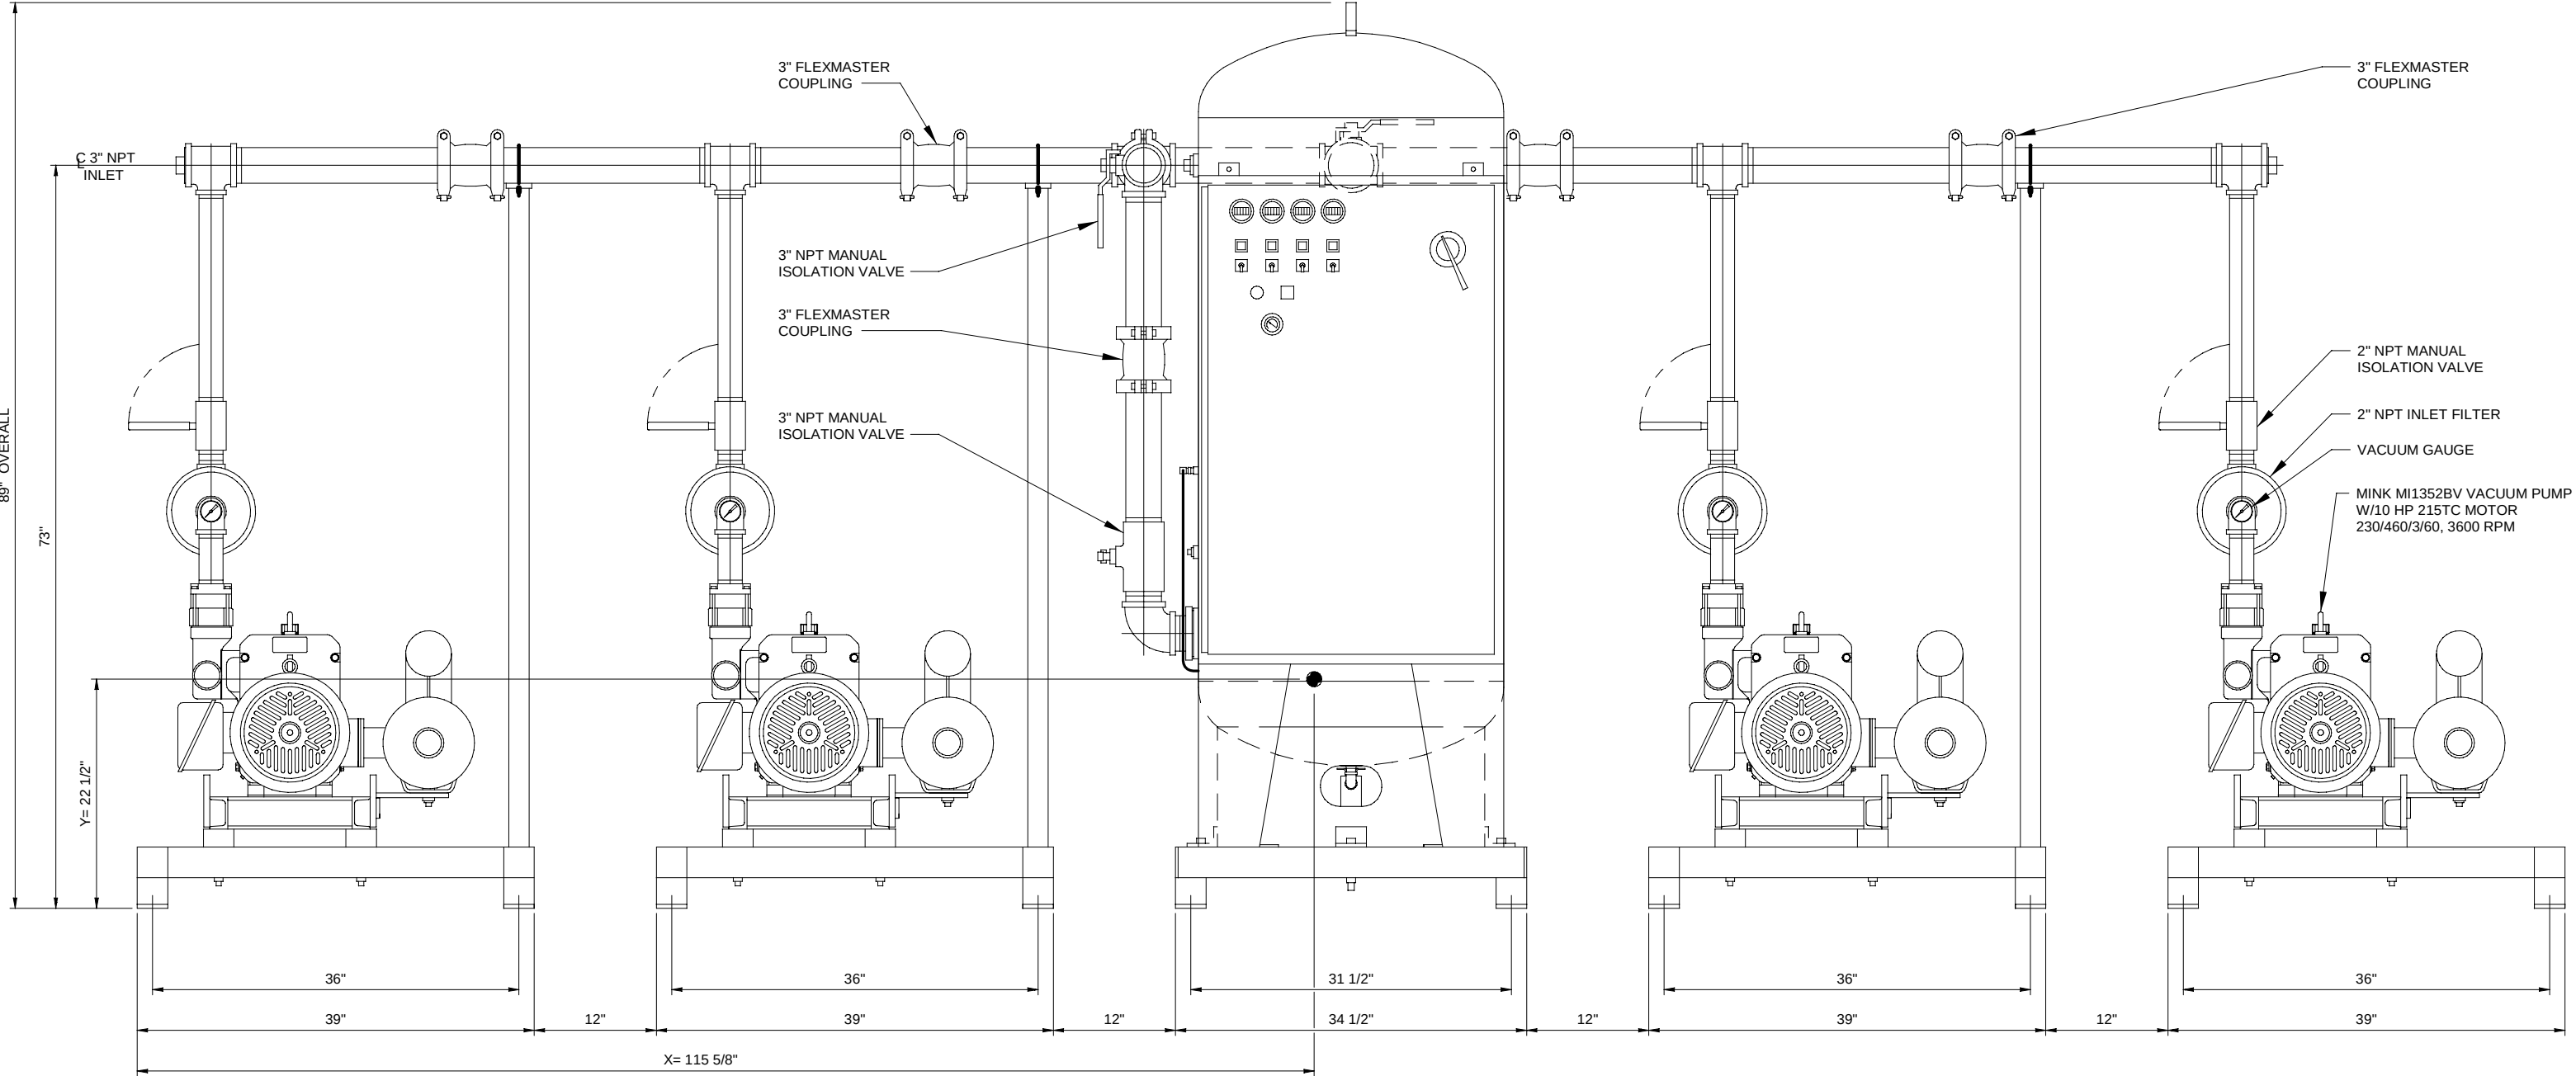

FRONT ELEVATION

- NOTES:
1. SEE SHEET 1 OF 3 FOR PLAN VIEW.
 2. SEE SHEET 3 OF 3 FOR RIGHT SIDE ELEVATION.