


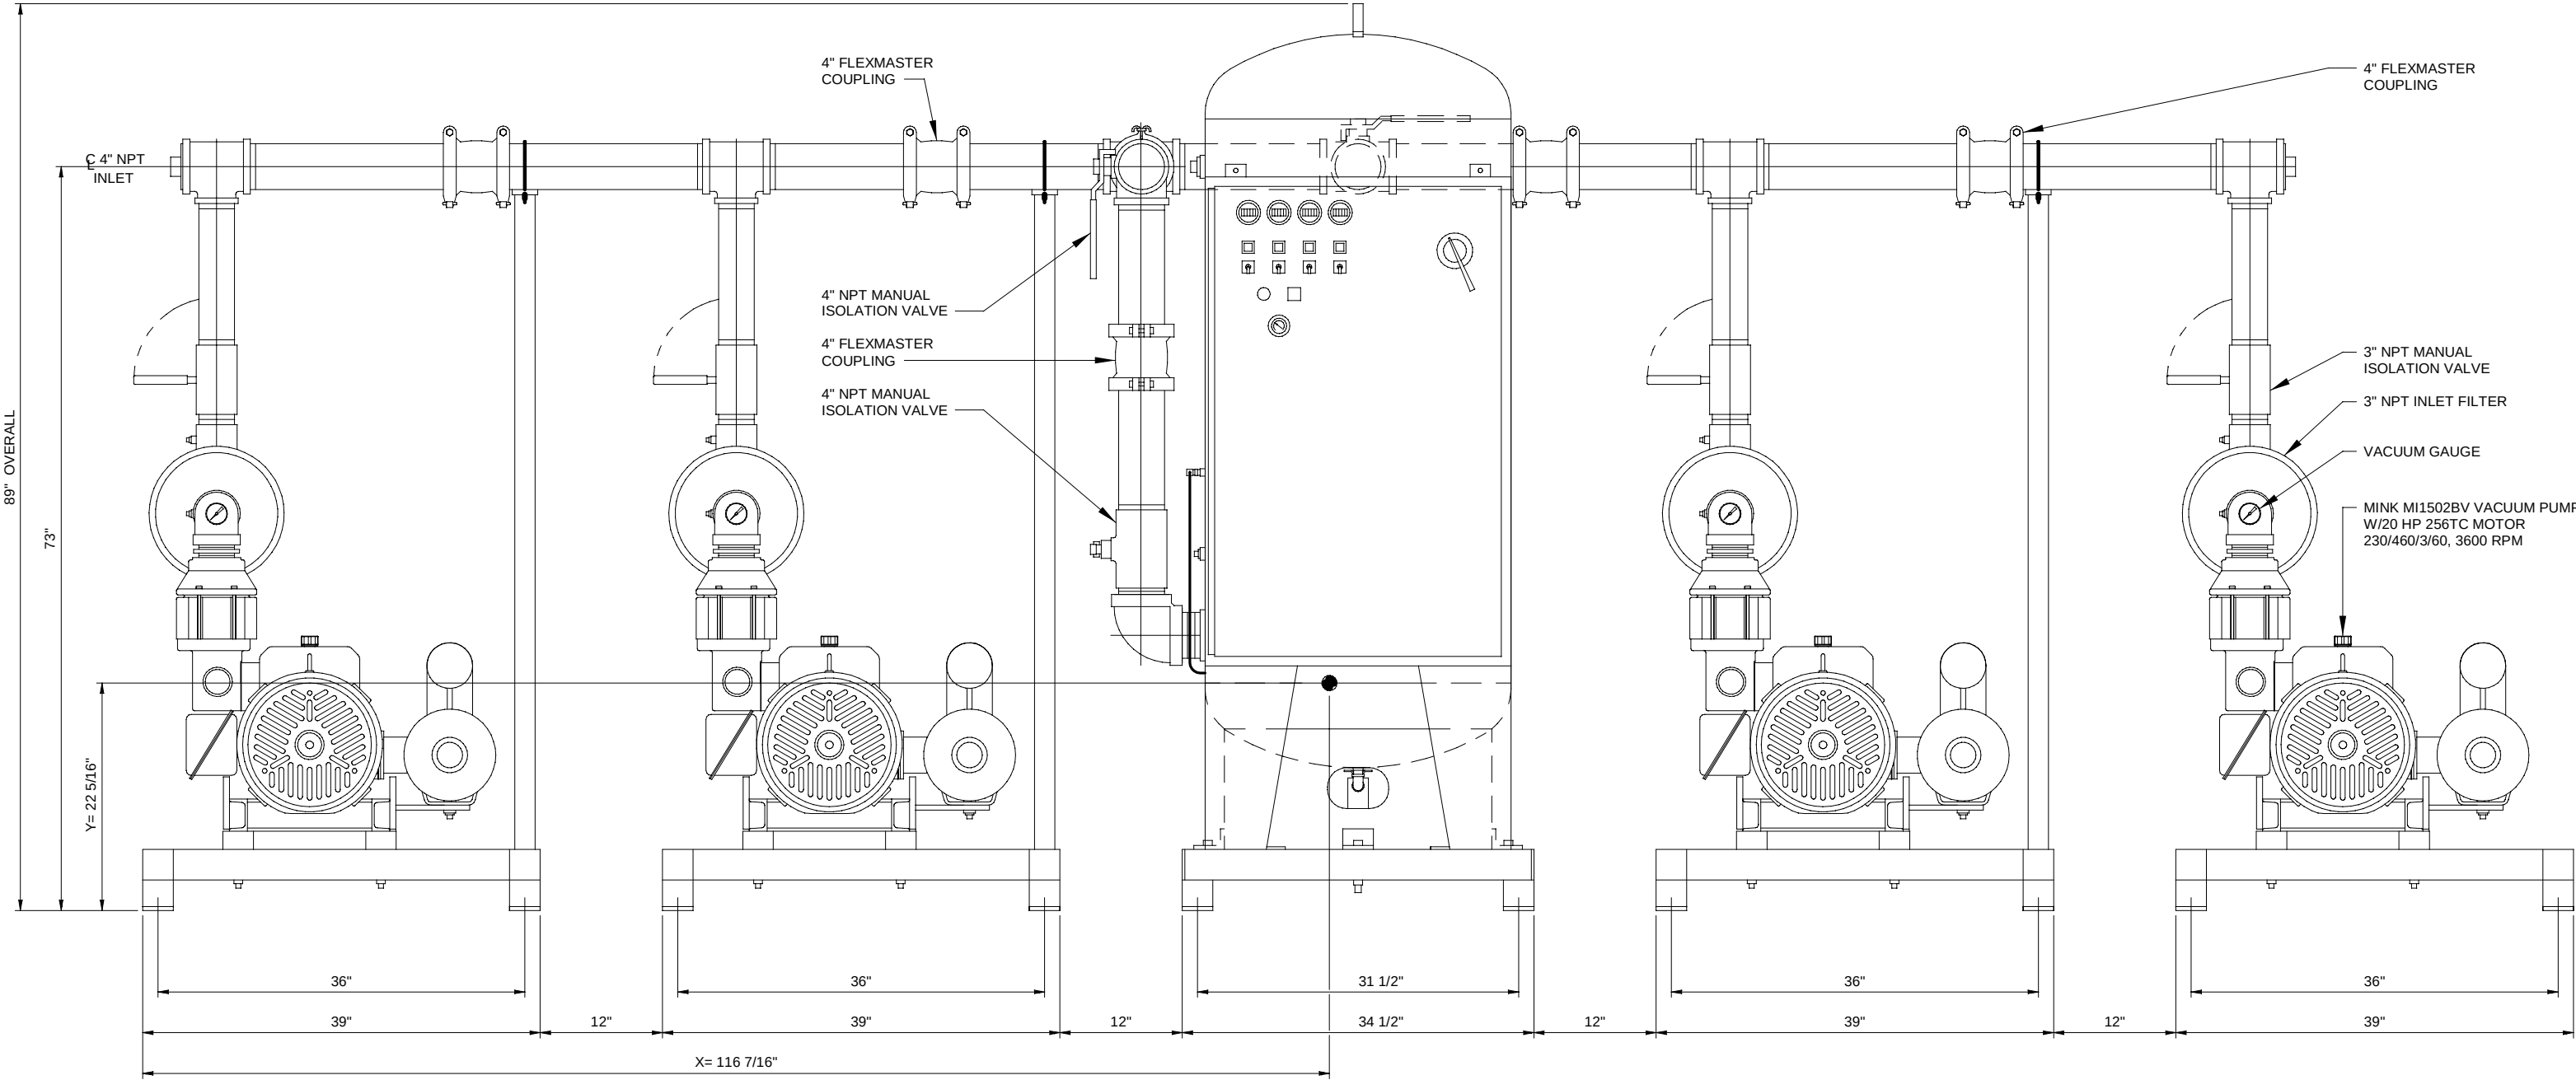

FRONT ELEVATION

- NOTES:
- 1. SEE SHEET 1 OF 3 FOR PLAN VIEW.
 - 2. SEE SHEET 3 OF 3 FOR RIGHT SIDE ELEVATION.

6920-9020-404S2