



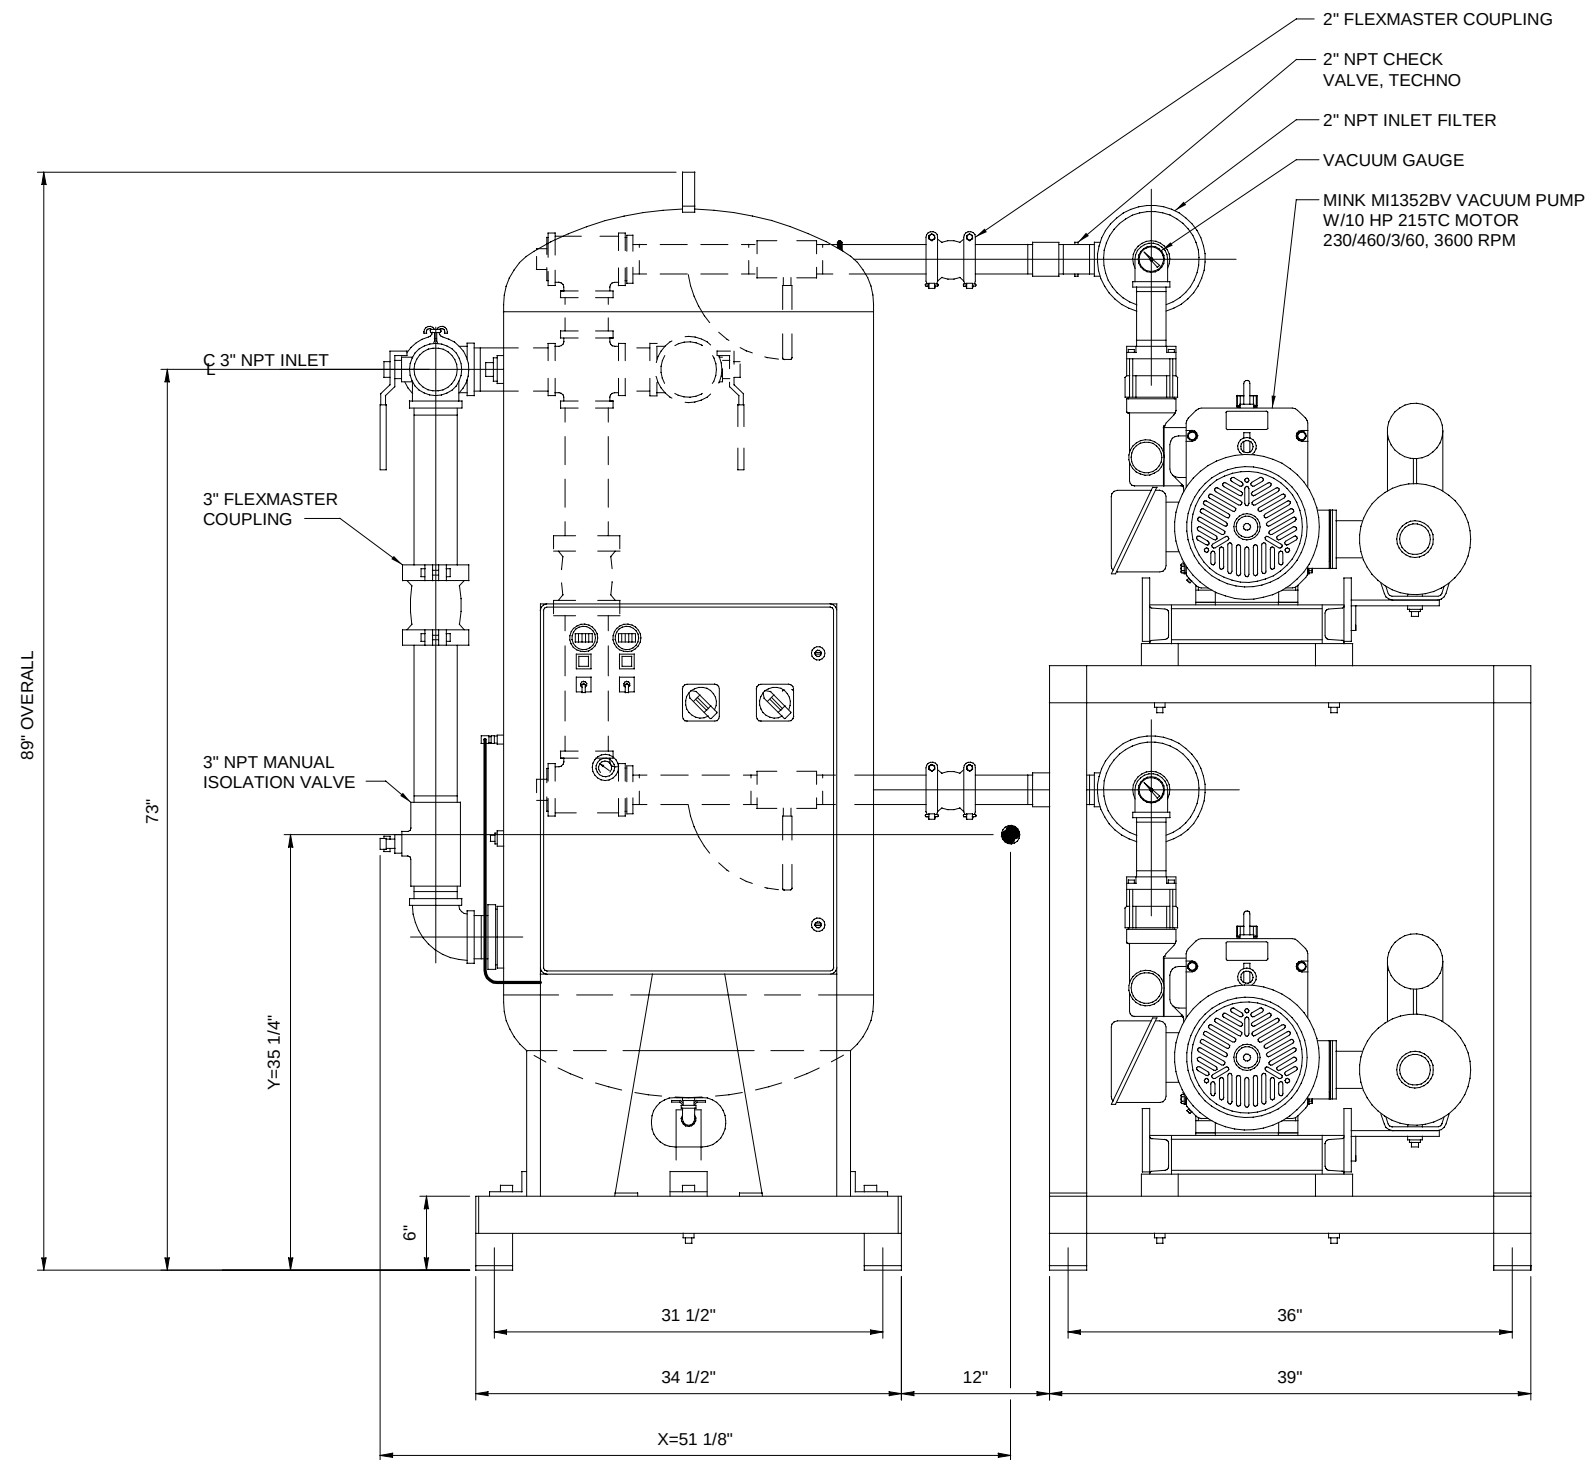

FRONT ELEVATION

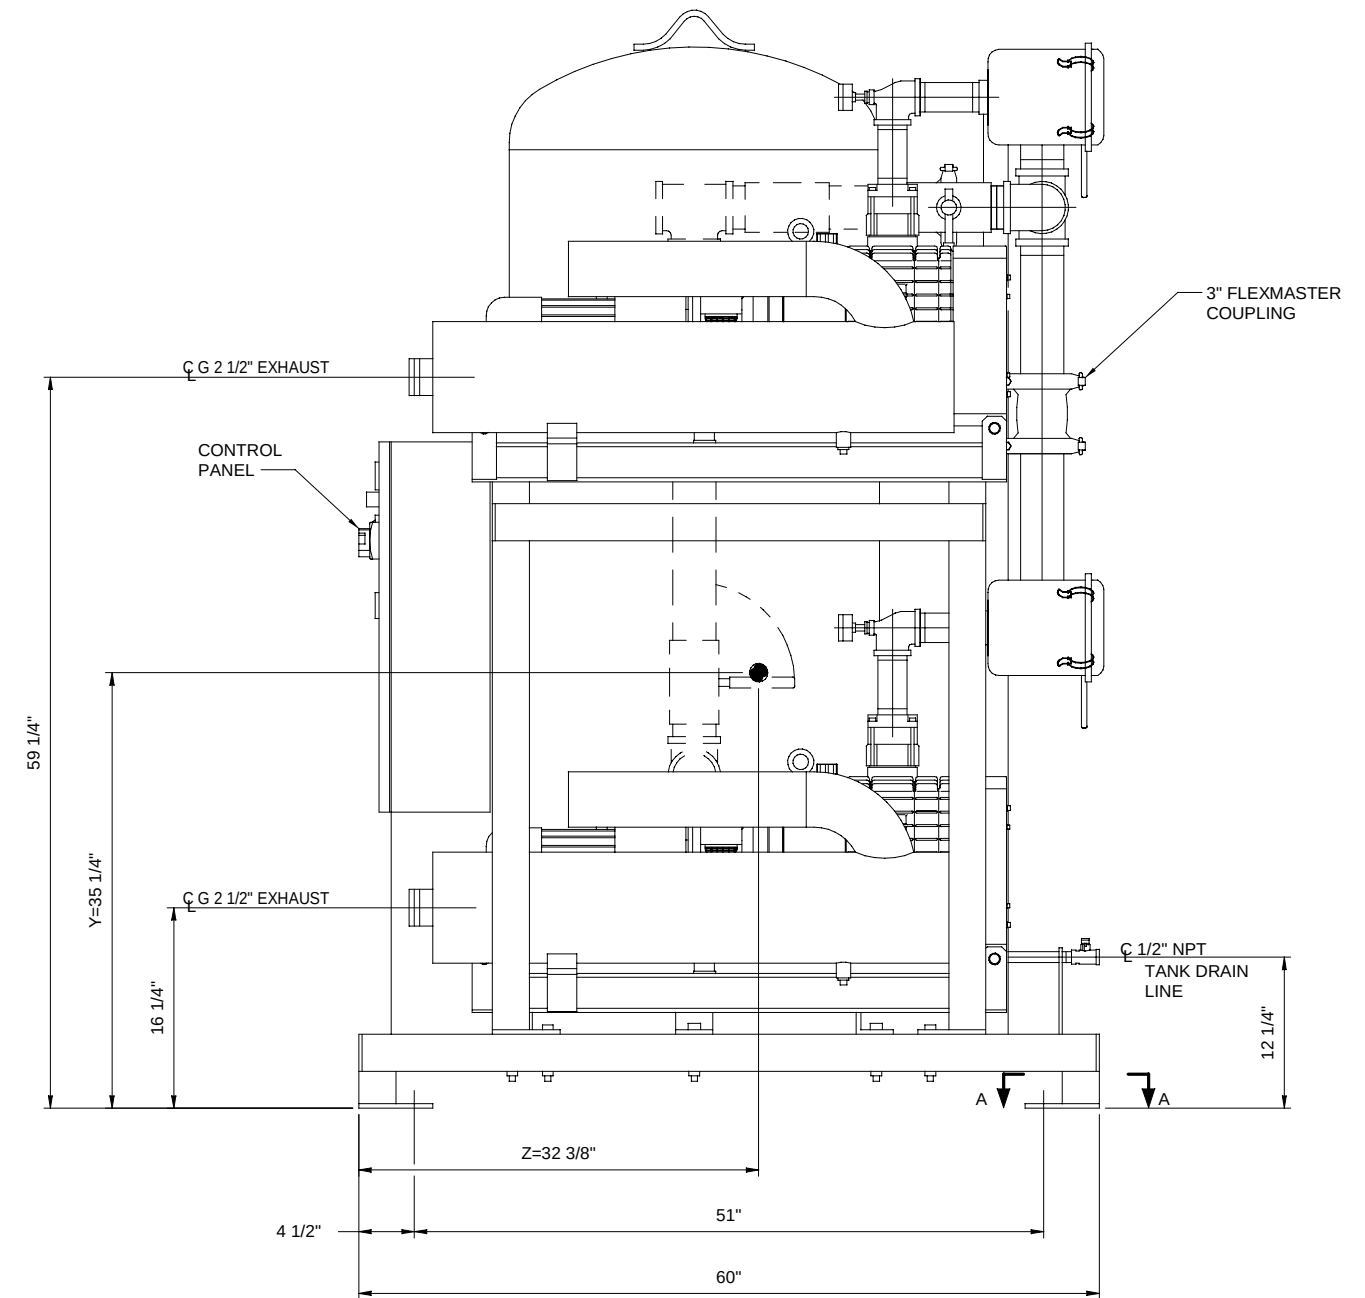

RIGHT SIDE ELEVATION

NOTE: SEE SHEET 1 OF 2 FOR PLAN VIEW

6920-9040-203S2