



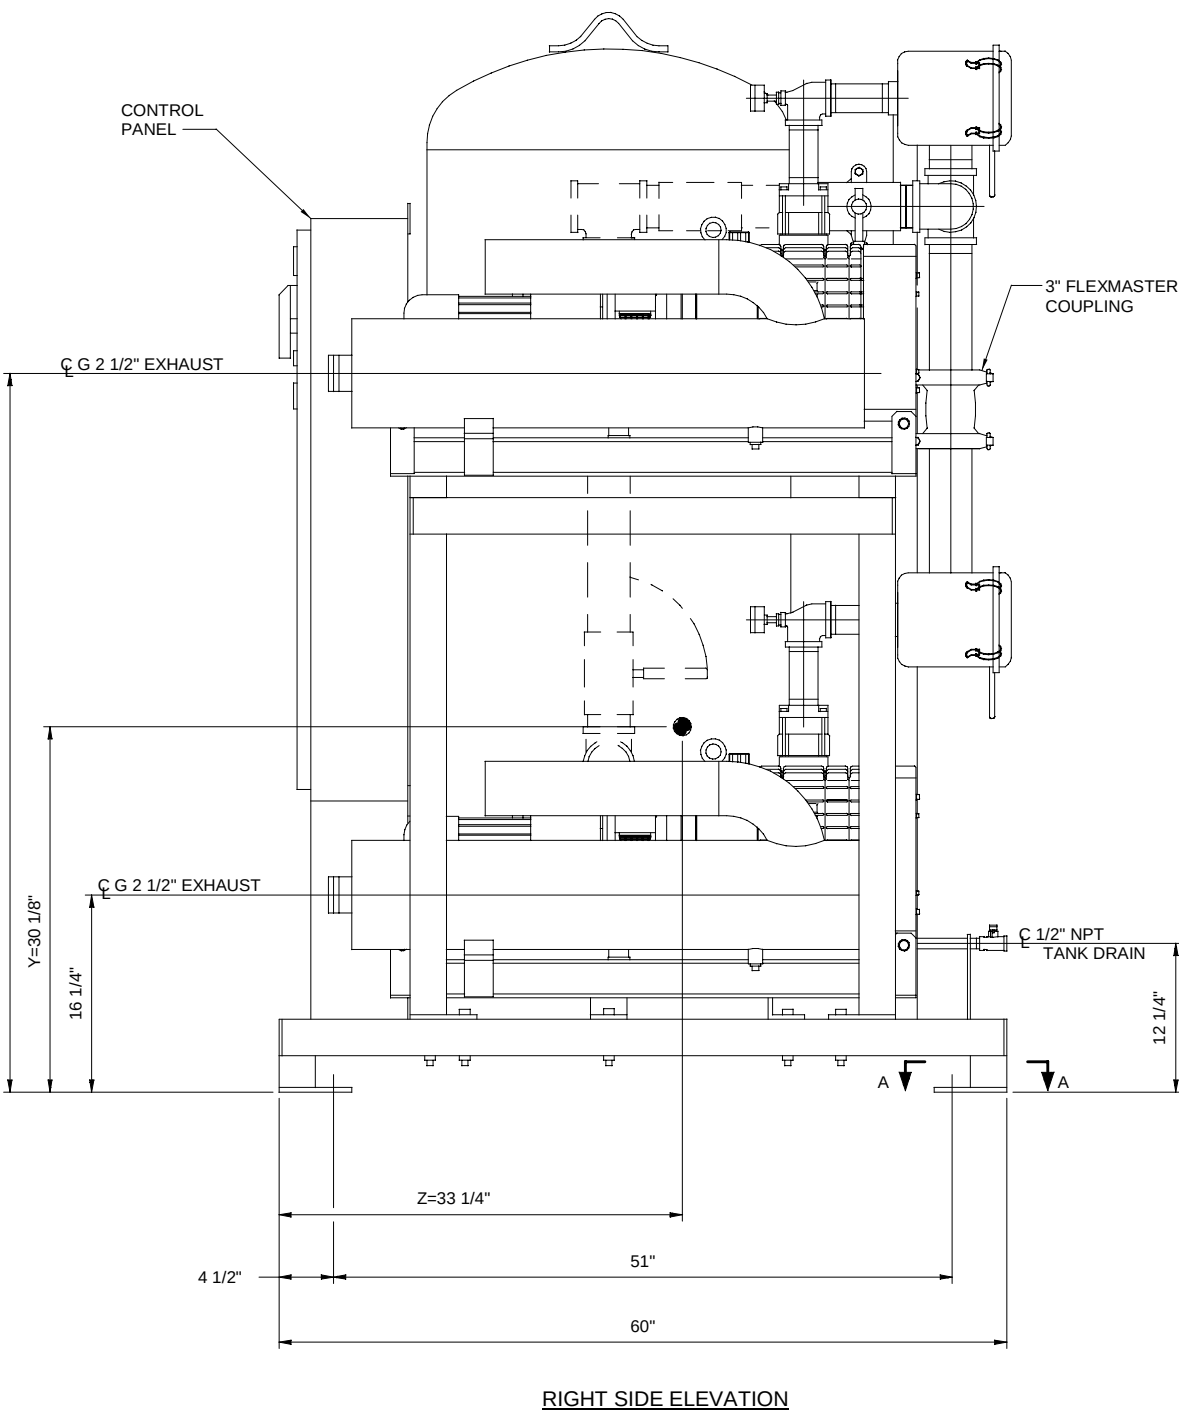

NOTE: SEE SHEET 1 OF 2 FOR PLAN VIEW

6920-9040-303S2

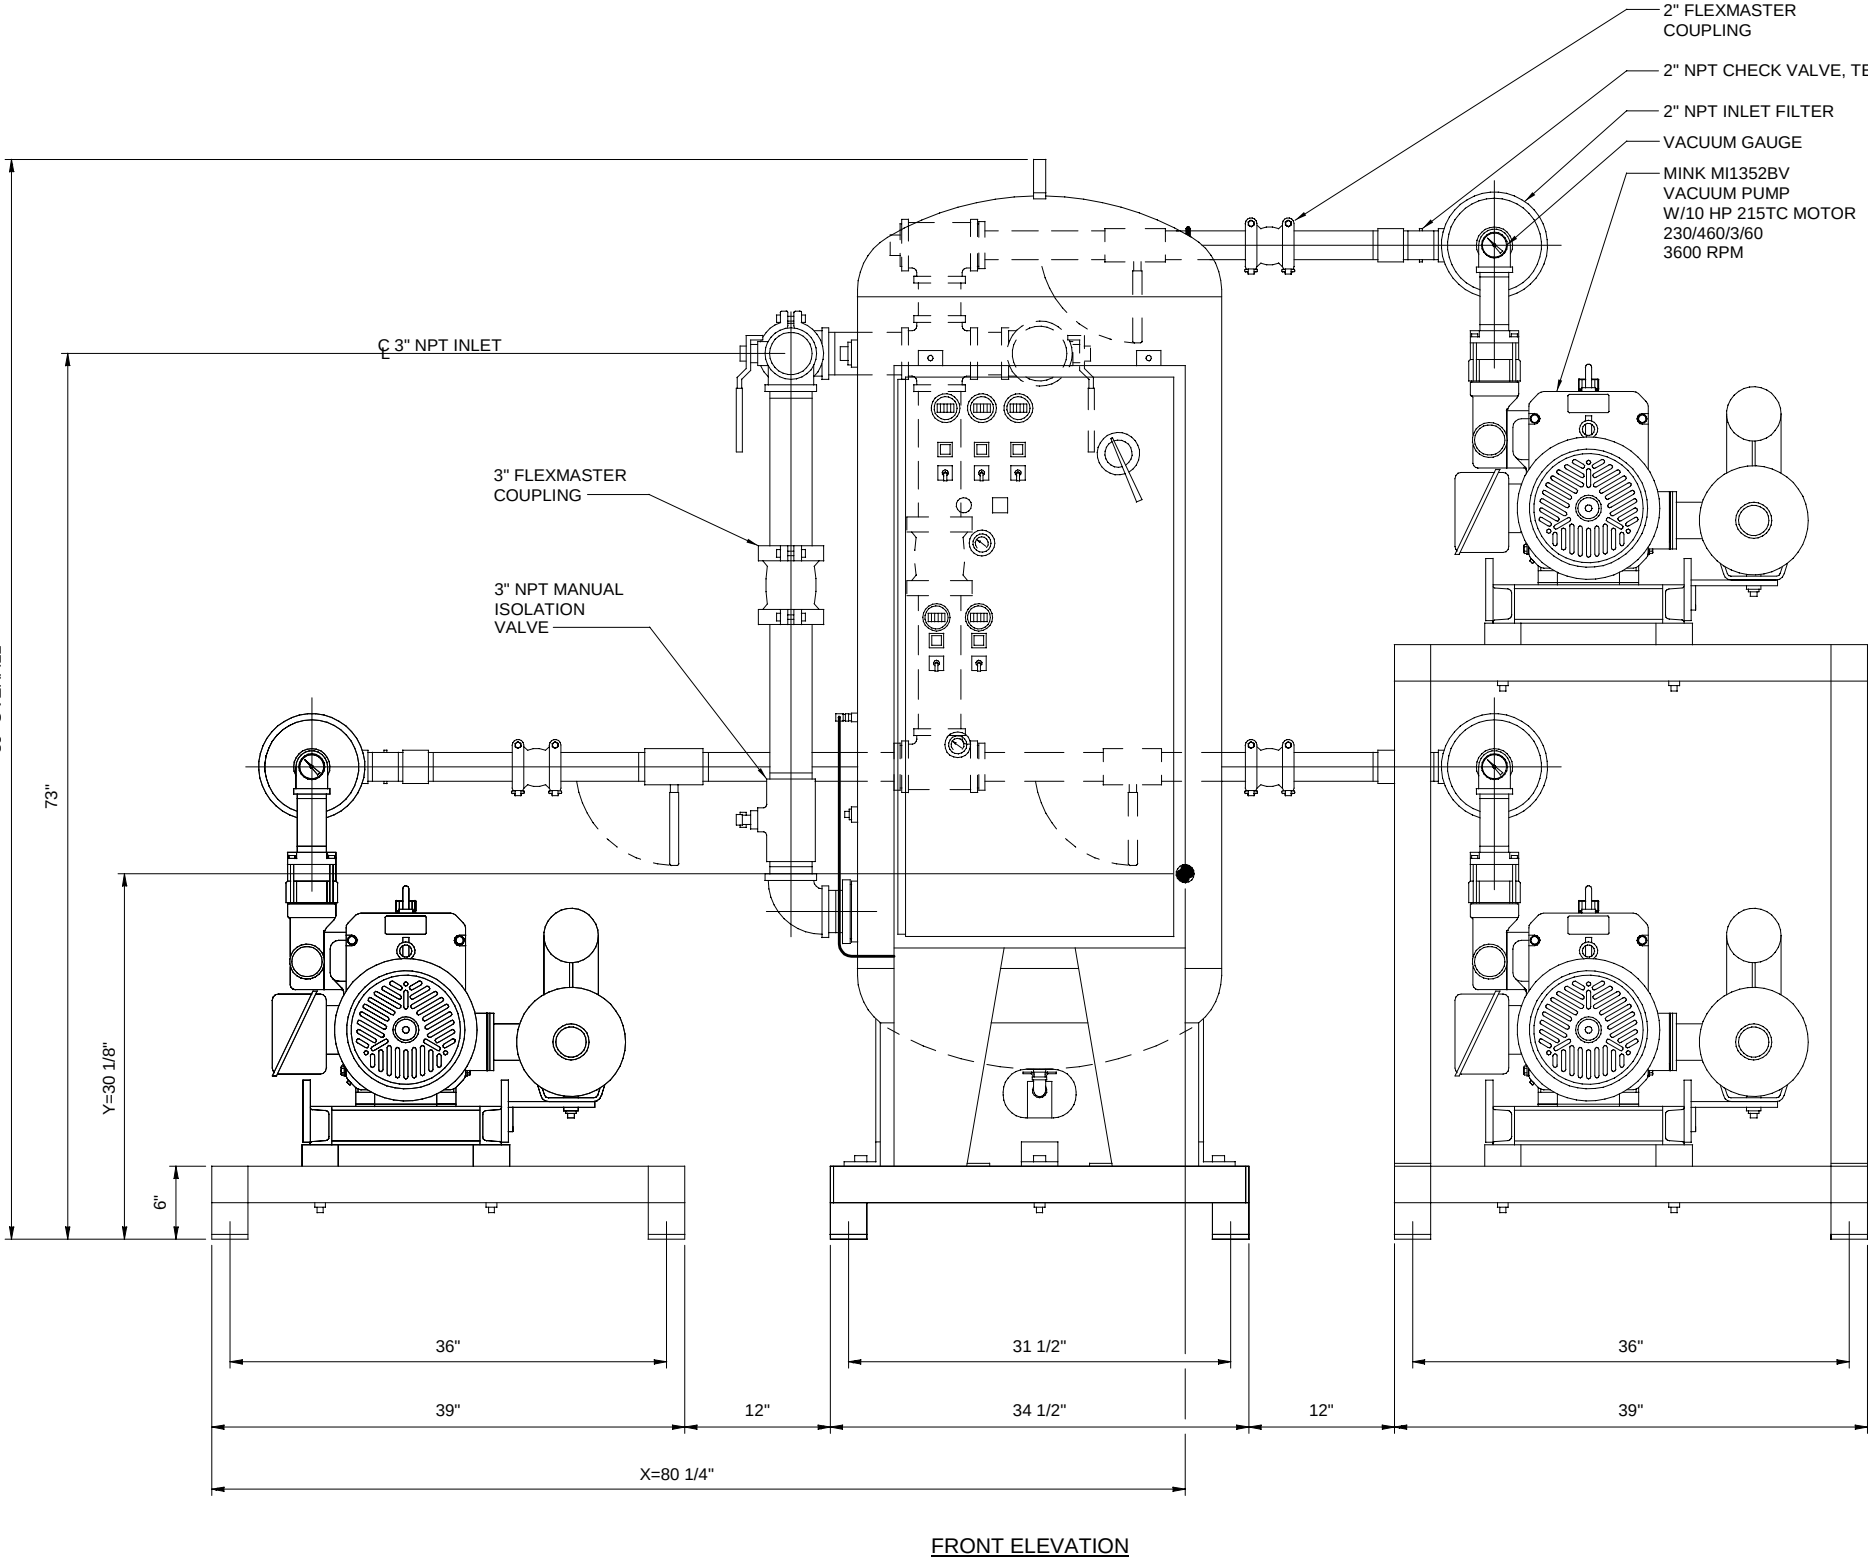