



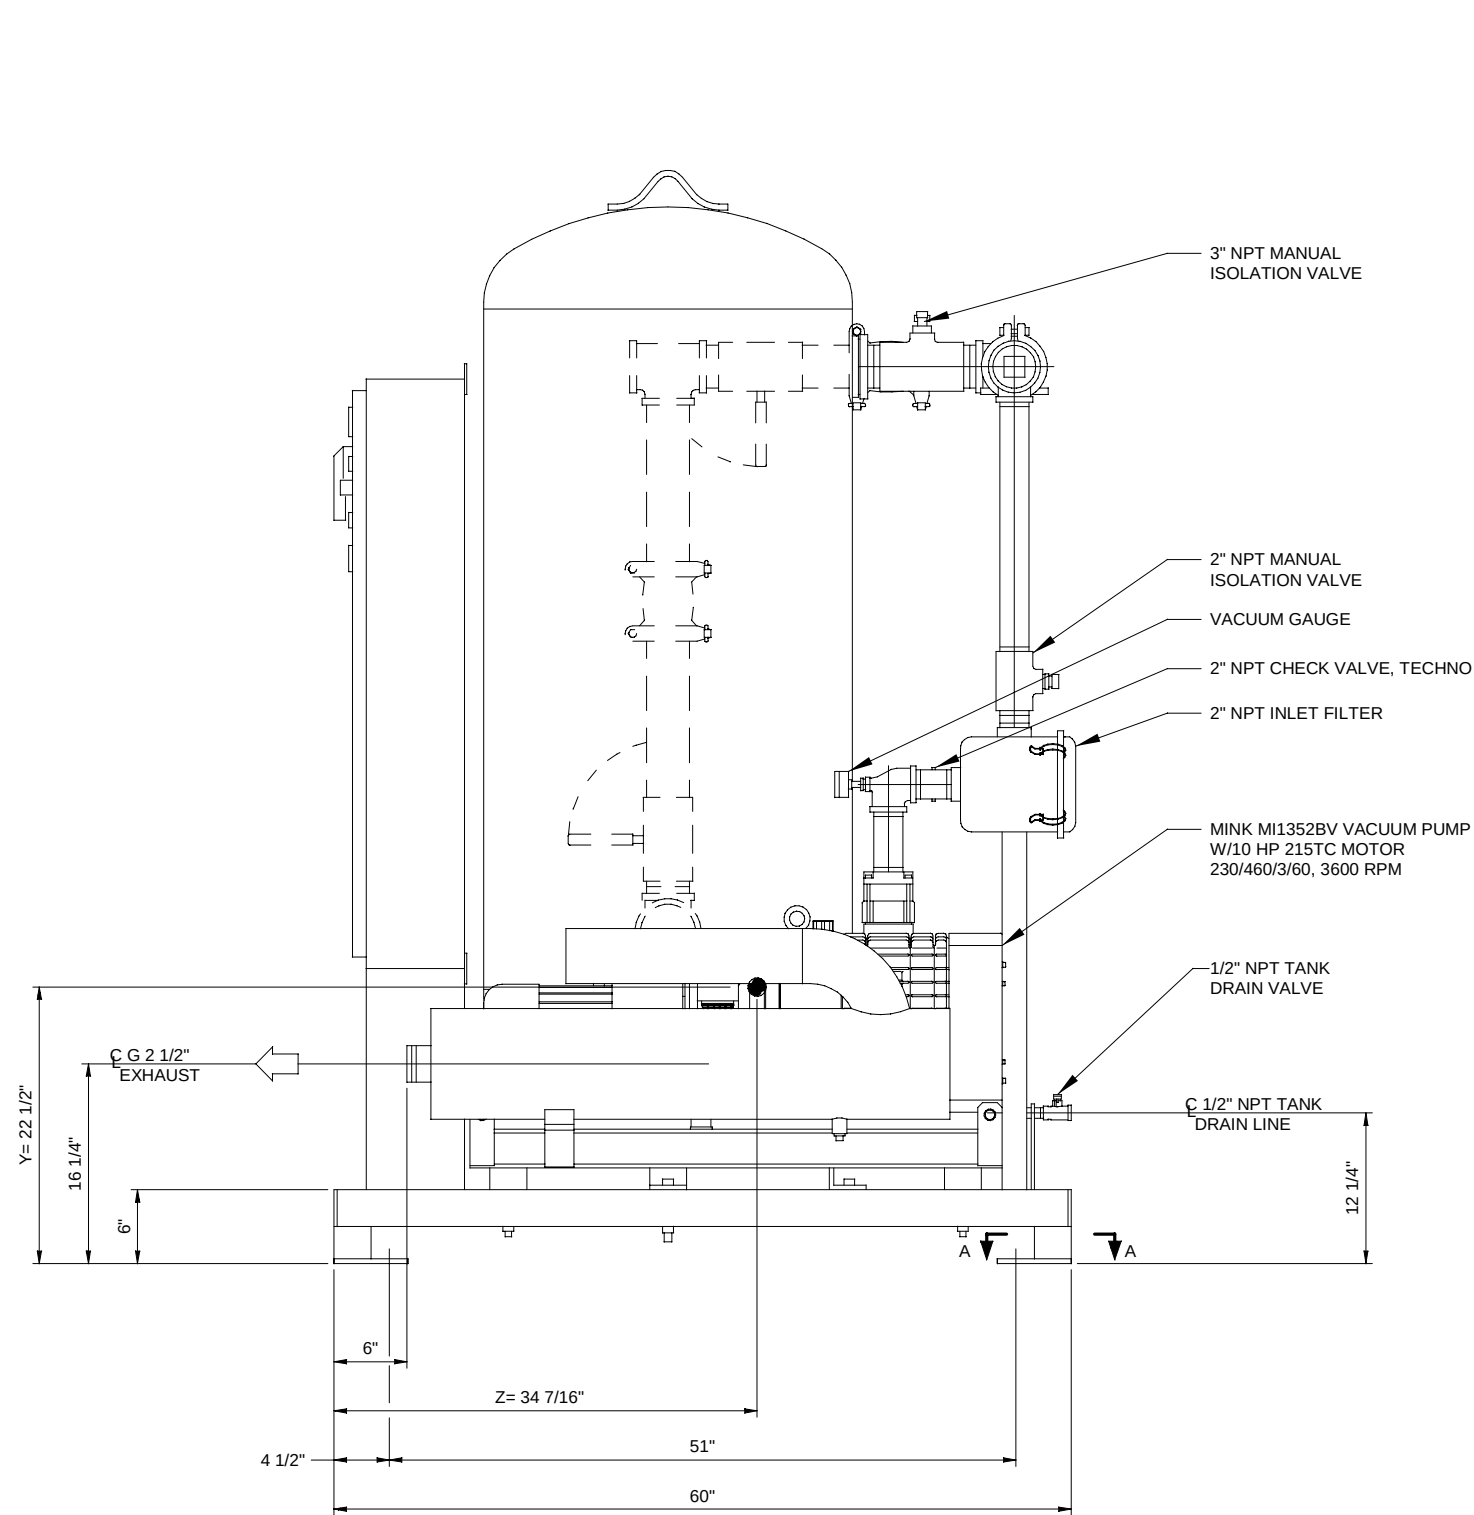

RIGHT SIDE ELEVATION

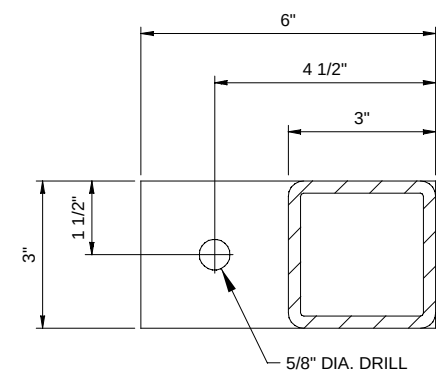

SECTION A-A
FOOT PAD DETAIL
SCALE: HALF SIZE
TYPICAL - 20 PLACES

- NOTES:
- 1. SEE SHEET 1 OF 3 FOR PLAN VIEW.
 - 2. SEE SHEET 2 OF 3 FOR FRONT ELEVATION.

6920-9020-403S3

 ARCHITECTURAL
PRODUCTS