



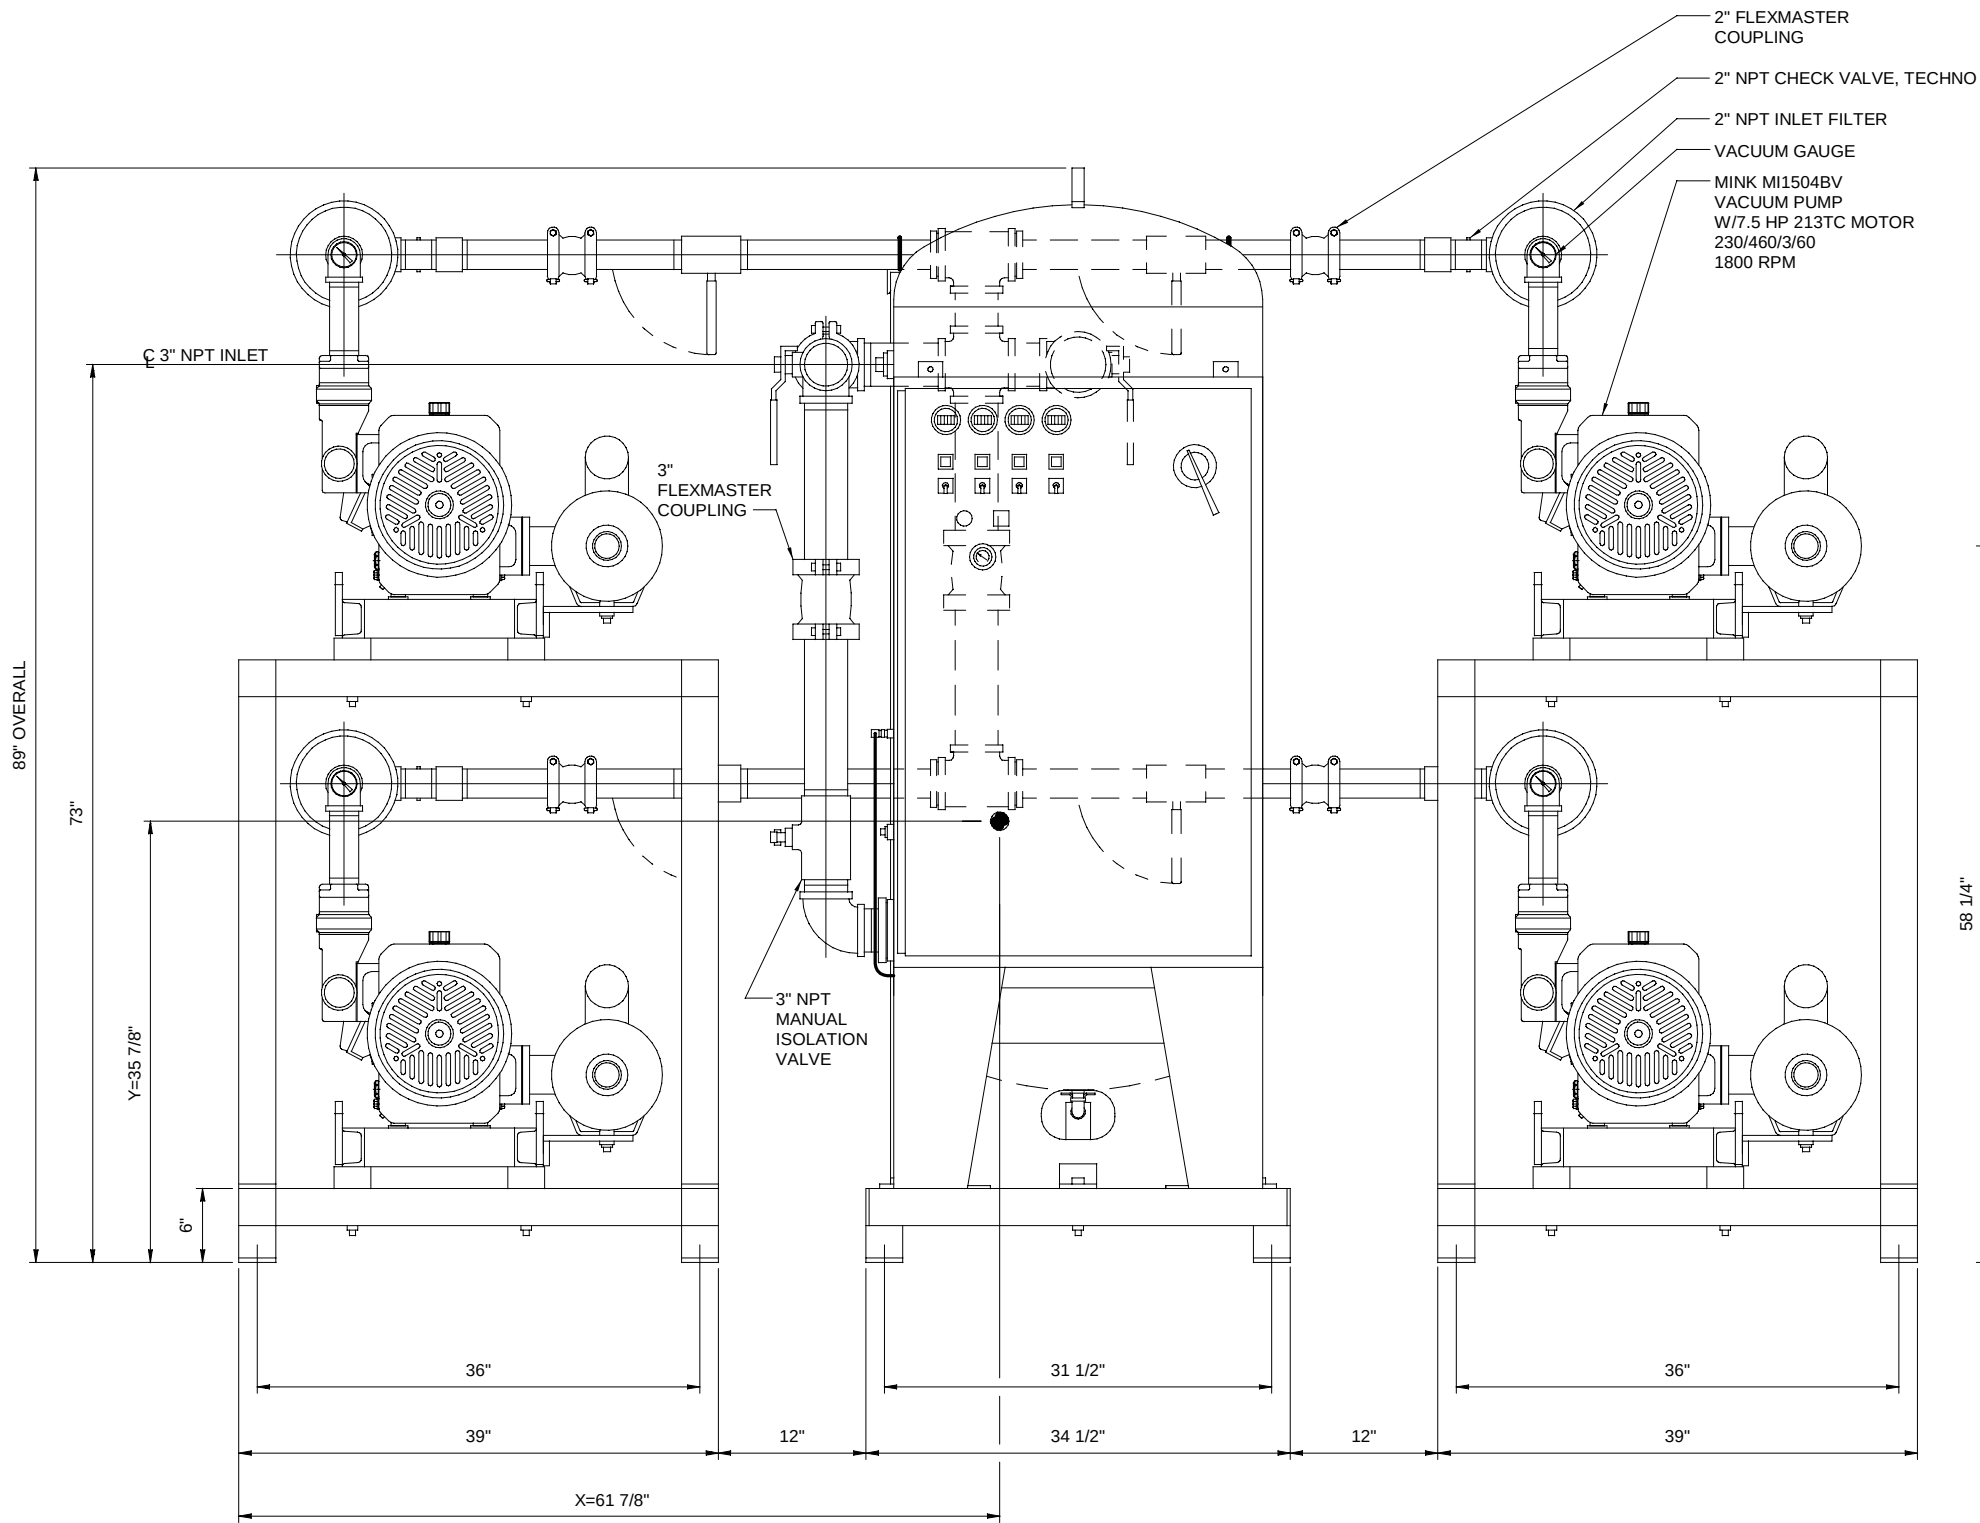

FRONT ELEVATION

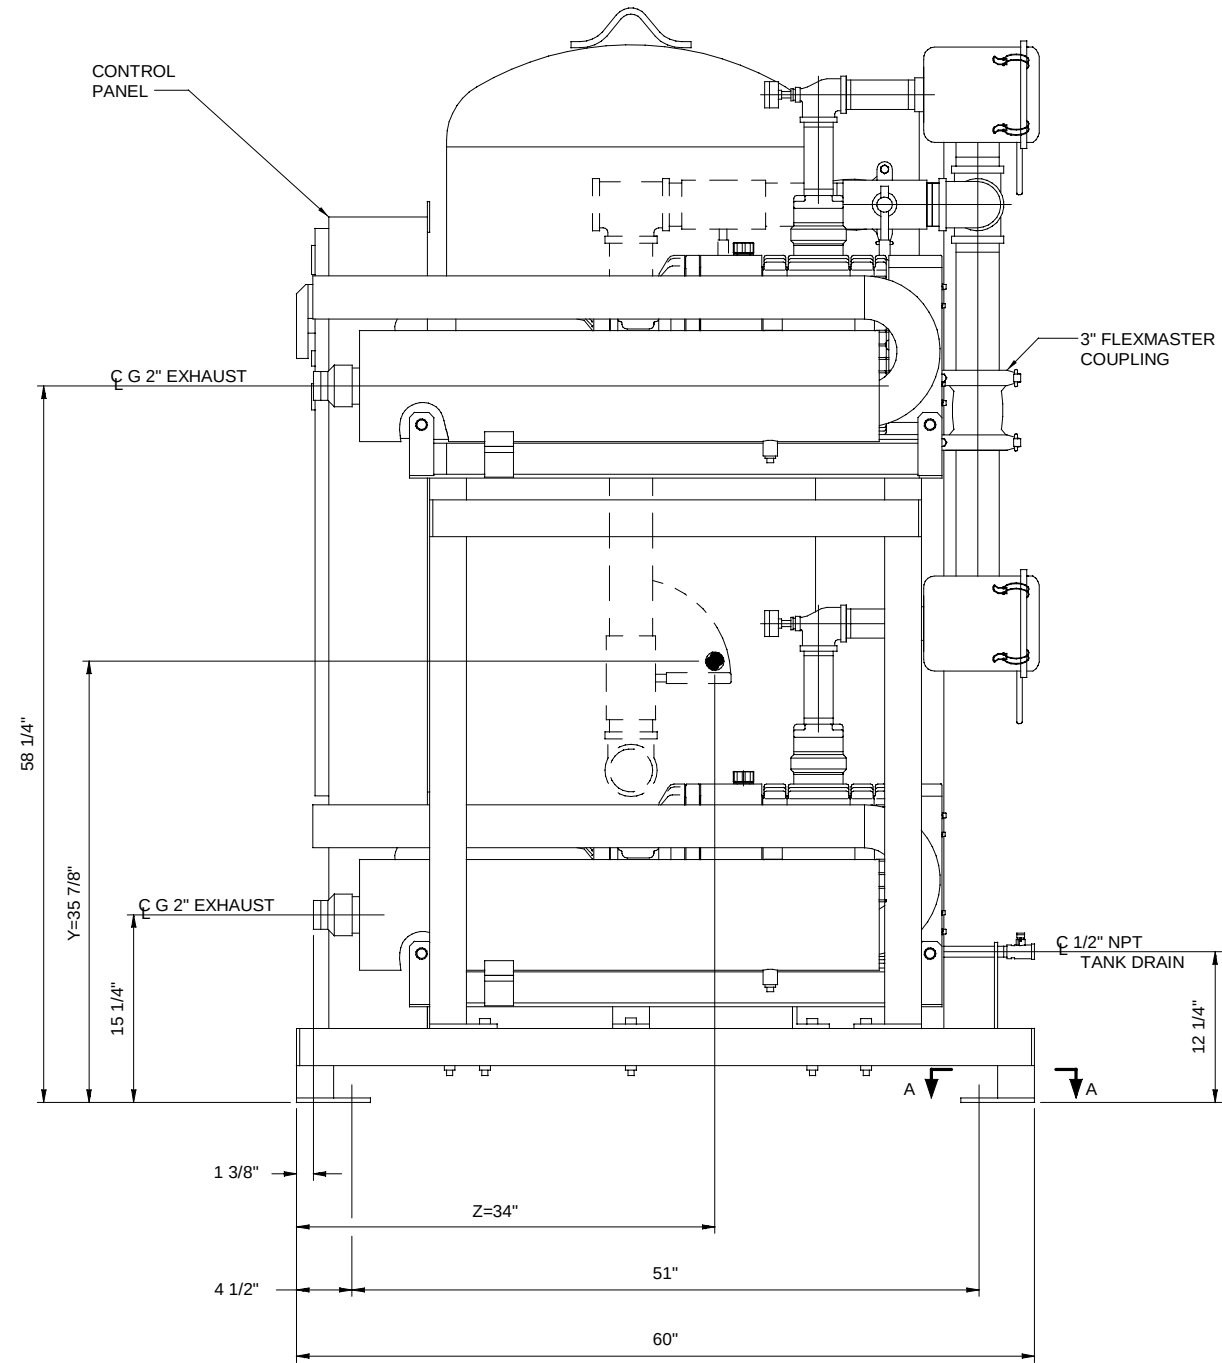

RIGHT SIDE ELEVATION

NOTE: SEE SHEET 1 OF 2 FOR PLAN VIEW.

6920-9040-402S2

